#17175 Recorded Dec. 14 9:22 A.M. 2004 Attest: [illegible], Deputy Register

TAX MAP 59, LOT 24

SUBDIVISION PLAN

FOR

ESTATE OF WILLIAM H. CROWLEY, SR.

GREEN VIEW DRIVE

MERRIMACK COUNTY LOUDON, N.H.

SCALE: 1" = 100' SEPTEMBER 22, 2003

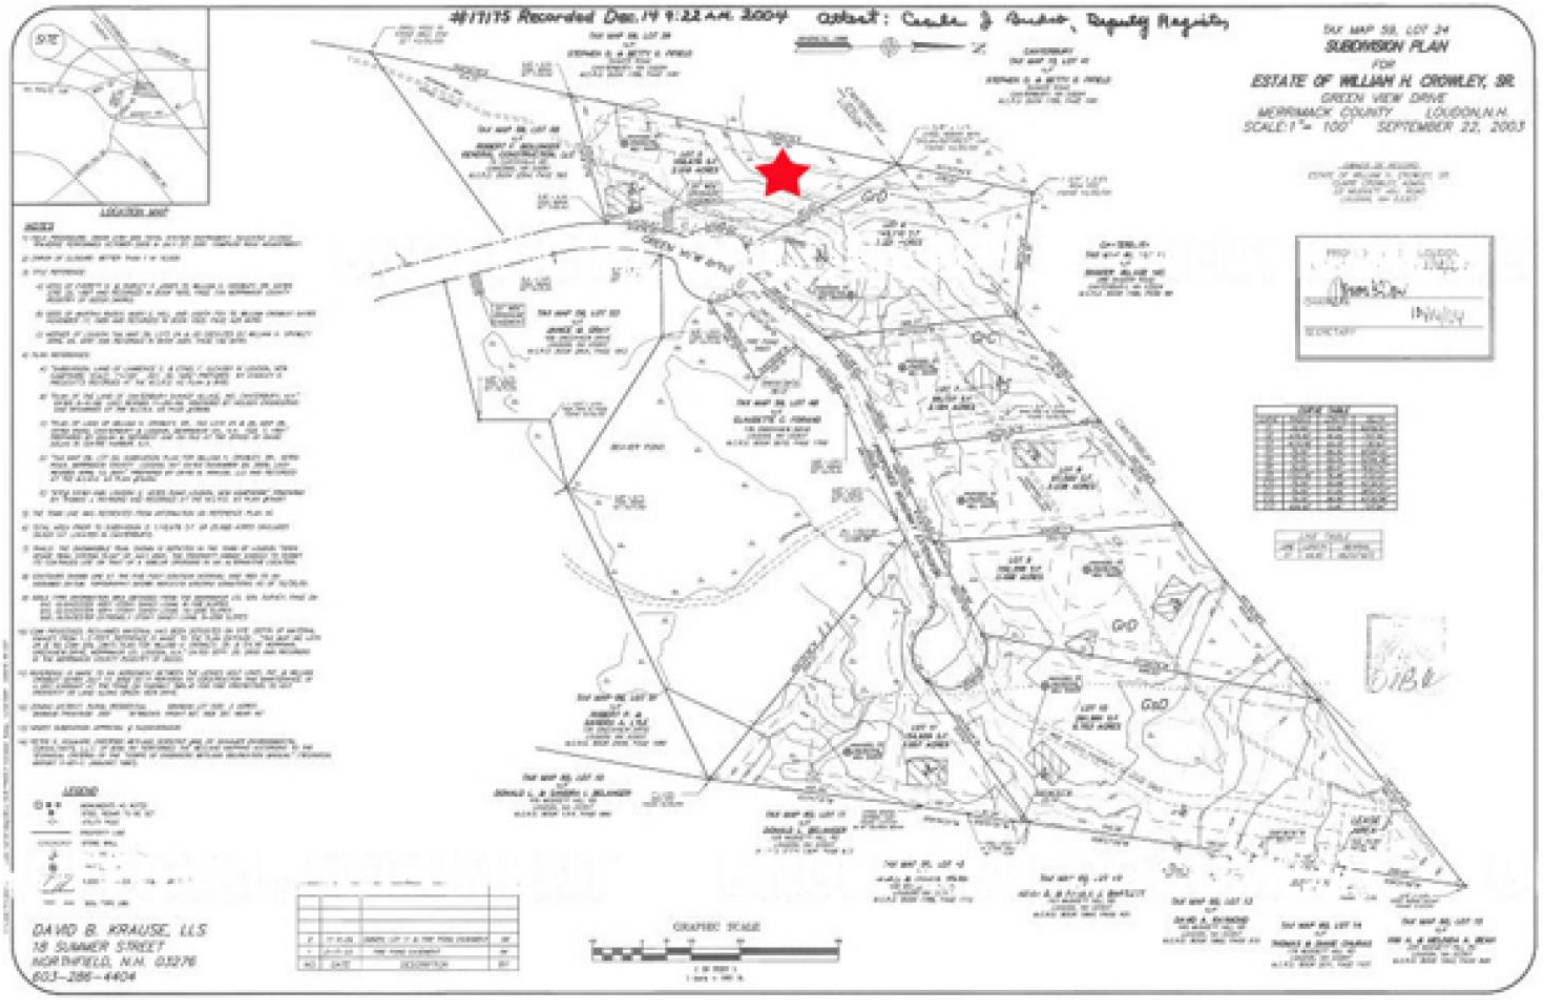

DAVID B. KRAUSE, LLS
18 SUMMER STREET
NORTHFIELD, N.H. 03276
603-286-4404

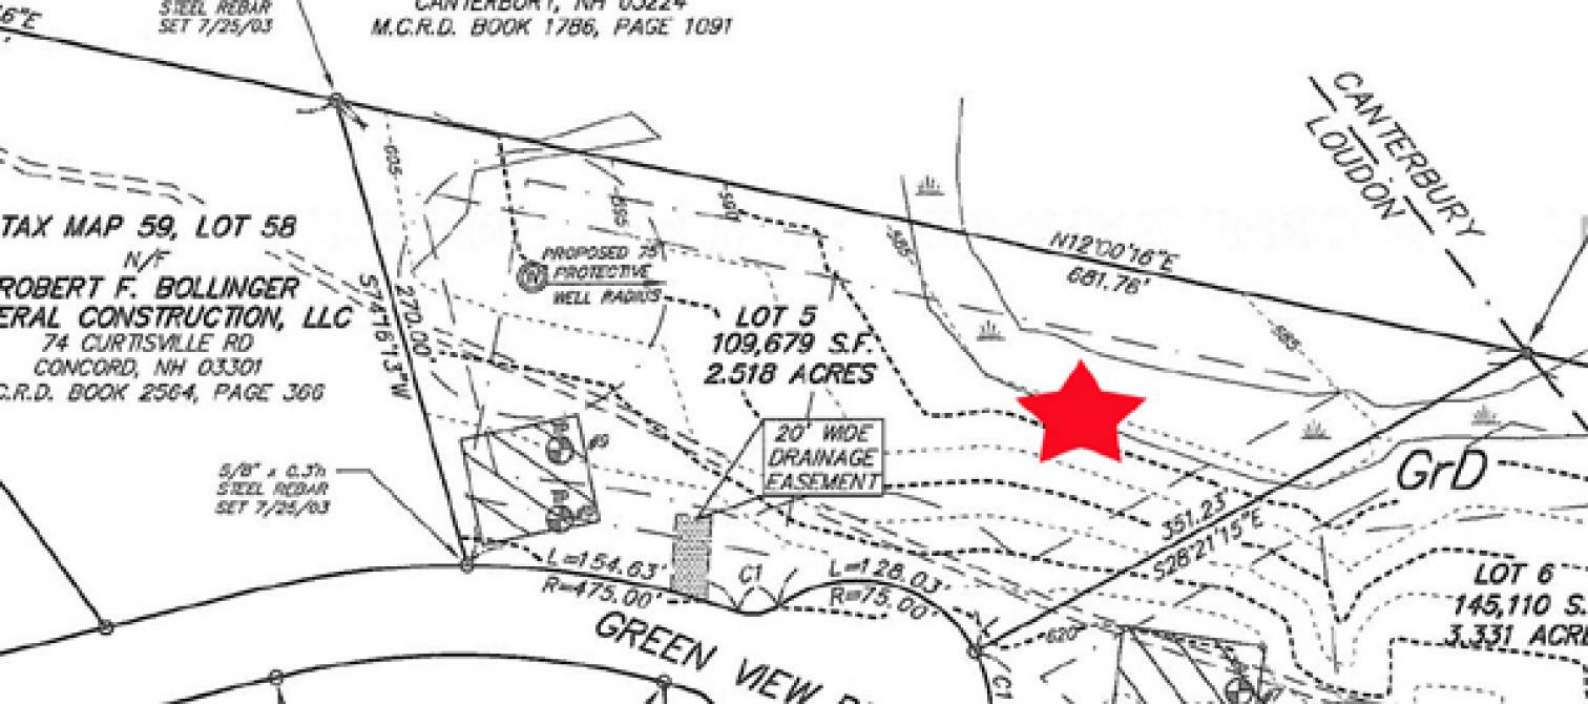
STEEL REBAR
SET 7/25/03
CANTERBURY, NH 03224
M.C.R.D. BOOK 1786, PAGE 1091
CANTERBURY
LOUDON
TAX MAP 59, LOT 58
N/F
ROBERT F. BOLLINGER
ERAL CONSTRUCTION, LLC
74 CURTISVILLE RD
CONCORD, NH 03301
C.R.D. BOOK 2564, PAGE 366
S74°16'13"W
270.00'
PROPOSED 75' PROTECTIVE WELL RADIUS
LOT 5
109,679 S.F.
2.518 ACRES
N12°00'16"E
681.76'
20' WIDE DRAINAGE EASEMENT
5/8" x 0.3'h STEEL REBAR SET 7/25/03
GrD
351.23'
S28°21'15"E
L=154.63'
R=475.00'
C1
L=128.03'
R=75.00'
LOT 6
145,110 S.
3.331 ACR
GREEN VIEW